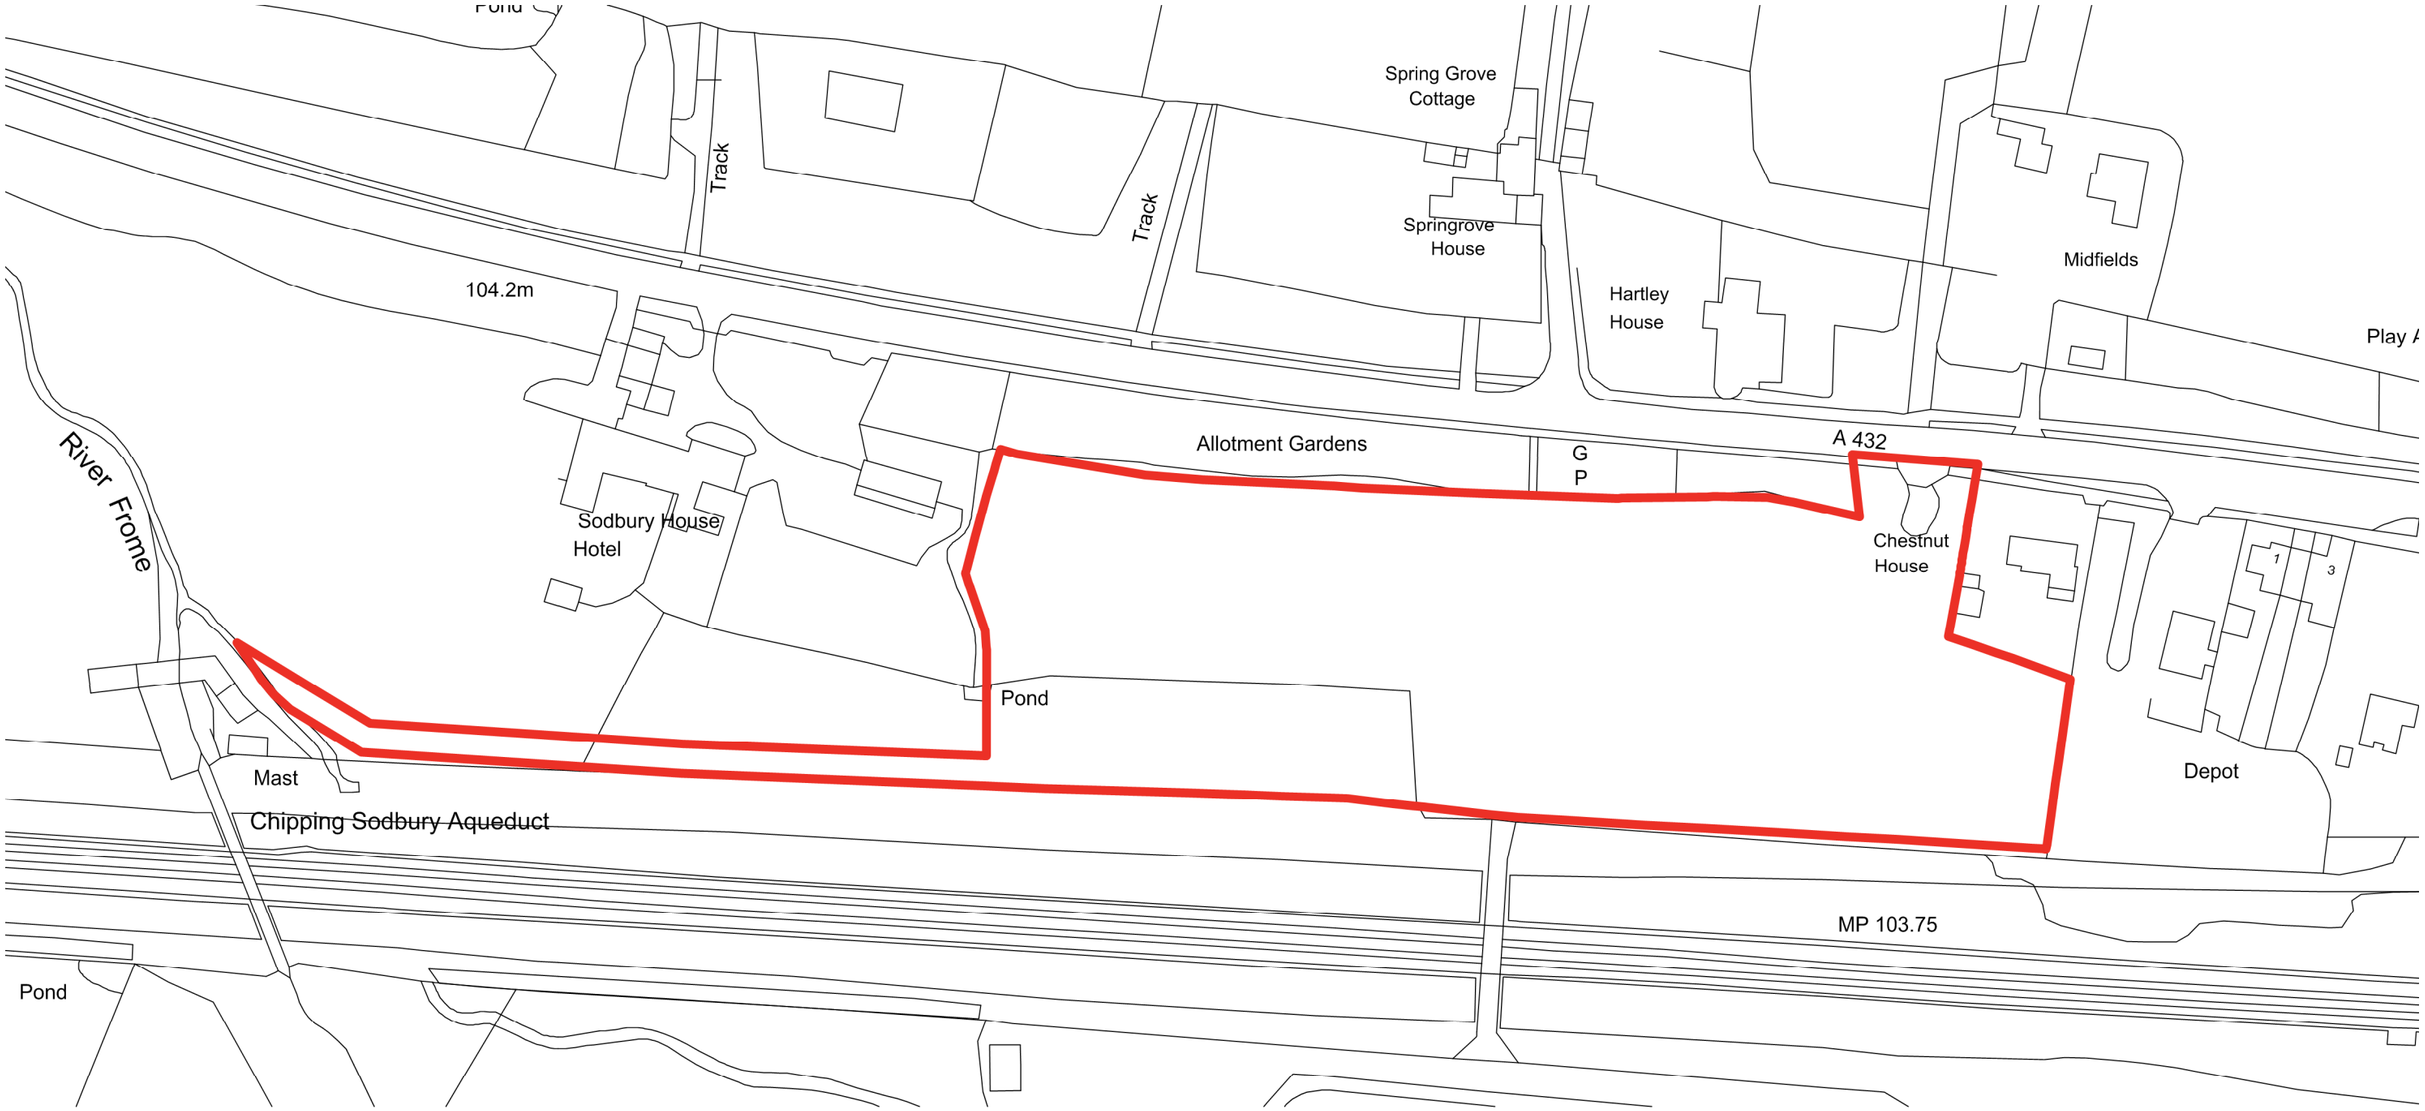

Ordnance Survey, (c) Crown Copyright 2021. All rights reserved. Licence number 100022432

NORTH

2.5 12.5 25 50m
0

A	OS map extended west to include drainage outfall.	LG	8/3/21
Amendments		By	Date

PLANNING

Job No/Drawing No	Job Title
13351/1000A	Badminton Road, Old Sodbury

Scale	Date	Drawn	Drawing Title
1:1250 @ A3	10/20	LG	Red Line Boundary Plan

All Dimensions to be checked on site OS Licence No: 100022432

pad
MASTERPLANNING. ARCHITECTURE. URBAN DESIGN.

pad Design Ltd - The Tobacco Factory - Raleigh Road - Bristol BS3 1TF - Tel. 0117 9530059 - www.pad-design.com